

PLANNING

© 2024 RAAMP

- Notes
- 1. This drawing has been prepared in accordance with the scope of RAAMP's appointment with its client and is subject to the terms and conditions of that appointment. RAAMP accepts no liability for any use of this document other than by its client and only for the purposes for which it was prepared and provided.
  - 2. If received electronically, it is the recipient's responsibility to print to correct scale. Only written dimensions should be used.
  - 3. Where applicable Ordnance Survey (c) Crown Copyright 2023


All rights reserved.



SCALE 1:150

Scale bar is for planning submission purpose only

P7	Trees omitted, climbers species and planting numbers updated. Background updated.	YT	AR	30/04/25
P6	Planting areas have been updated	YT	AR	21/04/25
P5	Planting areas have been updated	YT	AR	29/01/25
NOTE Issue for planning, scale bar shown.				
P4	Riverside planting has been revised	YT	AR	09/09/24
NOTE Submitted for planning, subsequently added by Medway Planning department 01/08/24, previous planting submissions (by others) to be withdrawn and landscape planning, prior to resubmission. Confirmed 11/08/24.				
		YT	AR	31/07/24
				01/08/24
				22/08/24
NOTE Issue for planning				
P3	Ramp to riverside has been updated	YT	AR	31/07/24
P2	Tree species name has been amended	YT	AR	27/07/24
P1	First Issue	YT	AR	21/07/24
Rev	Description	By	CB	Date

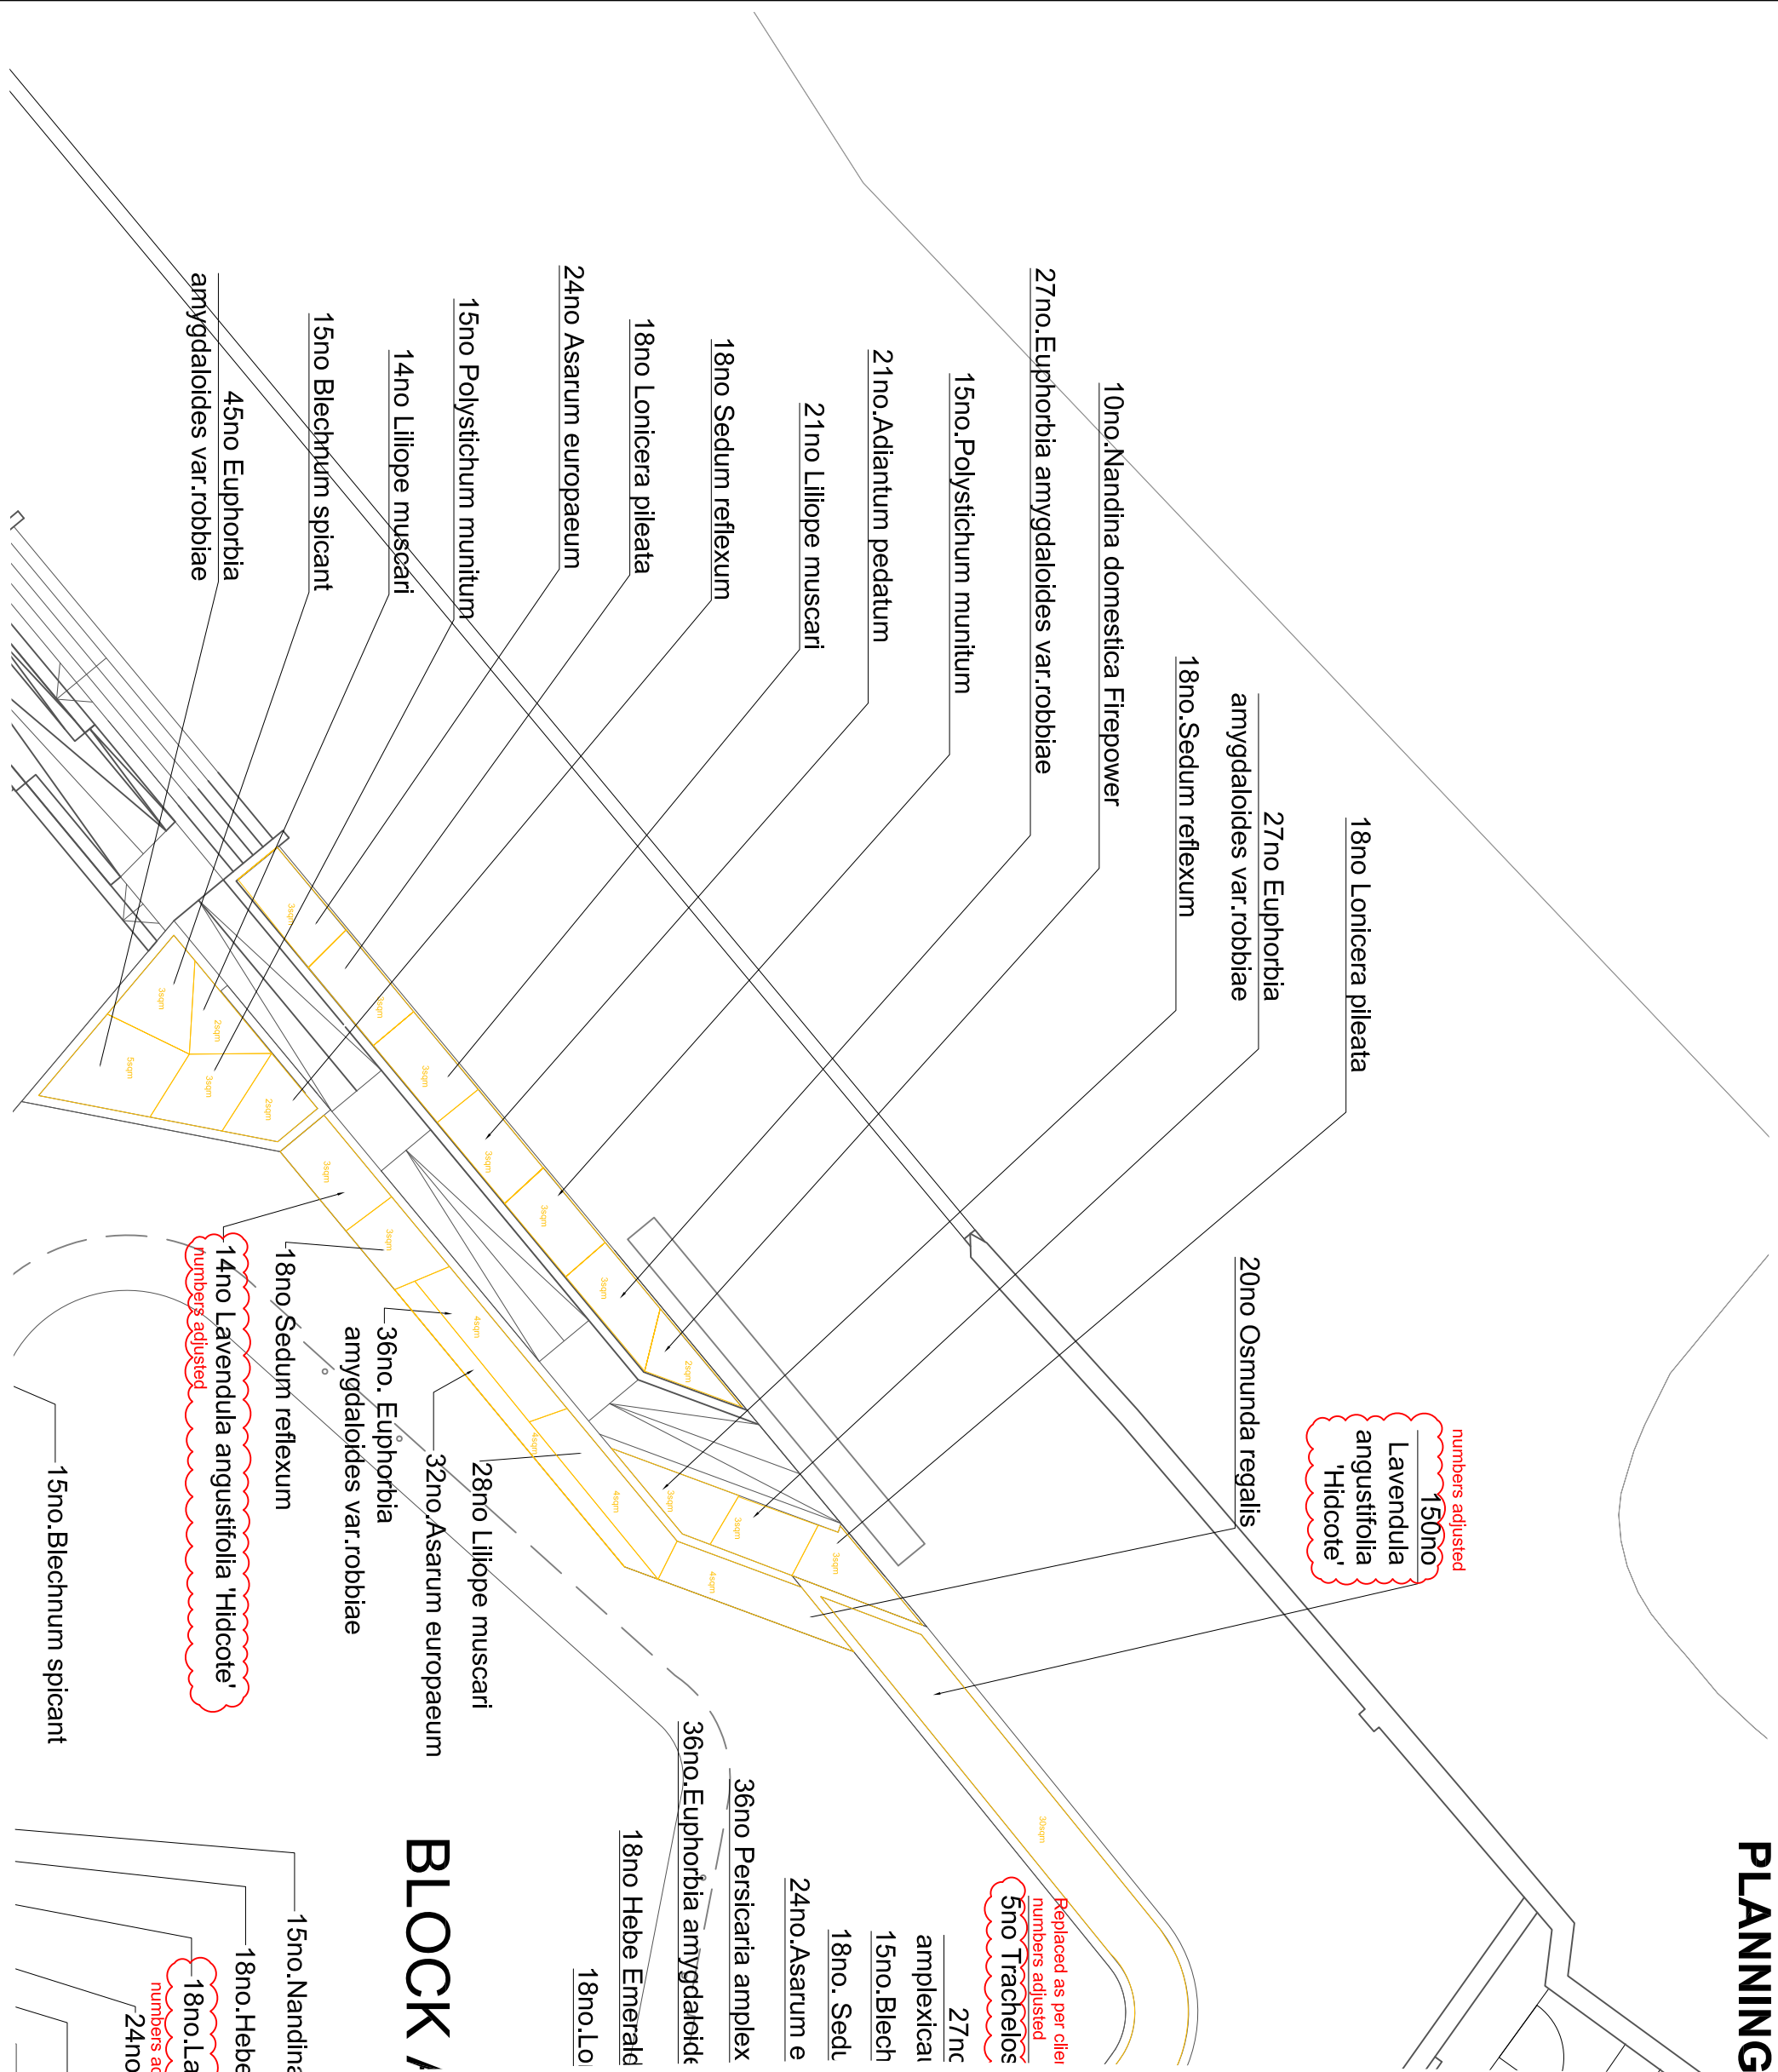

RAAMP  
AND  
MASTER PLANNERS

T: 07 436 393167  
E: andrerevill@raamp.co.uk



Client MEDWAY DEVELOPMENT  
COMPANY LTD

Project CHATHAM WATERFRONT  
RIBA STAGE4

Title LANDSCAPE PLANTING PLAN  
BLOCK A

Status Drawn By PM/Checked by  
PLANNING YT AR

Job Ref Scale @ A3 Date Created  
RAAMP 1:150@A3 JULY 2024

RAAMP Drawing / Figure Number Rev  
18.037-RAAMP-V1-00-DR-L-0080-S3-P7